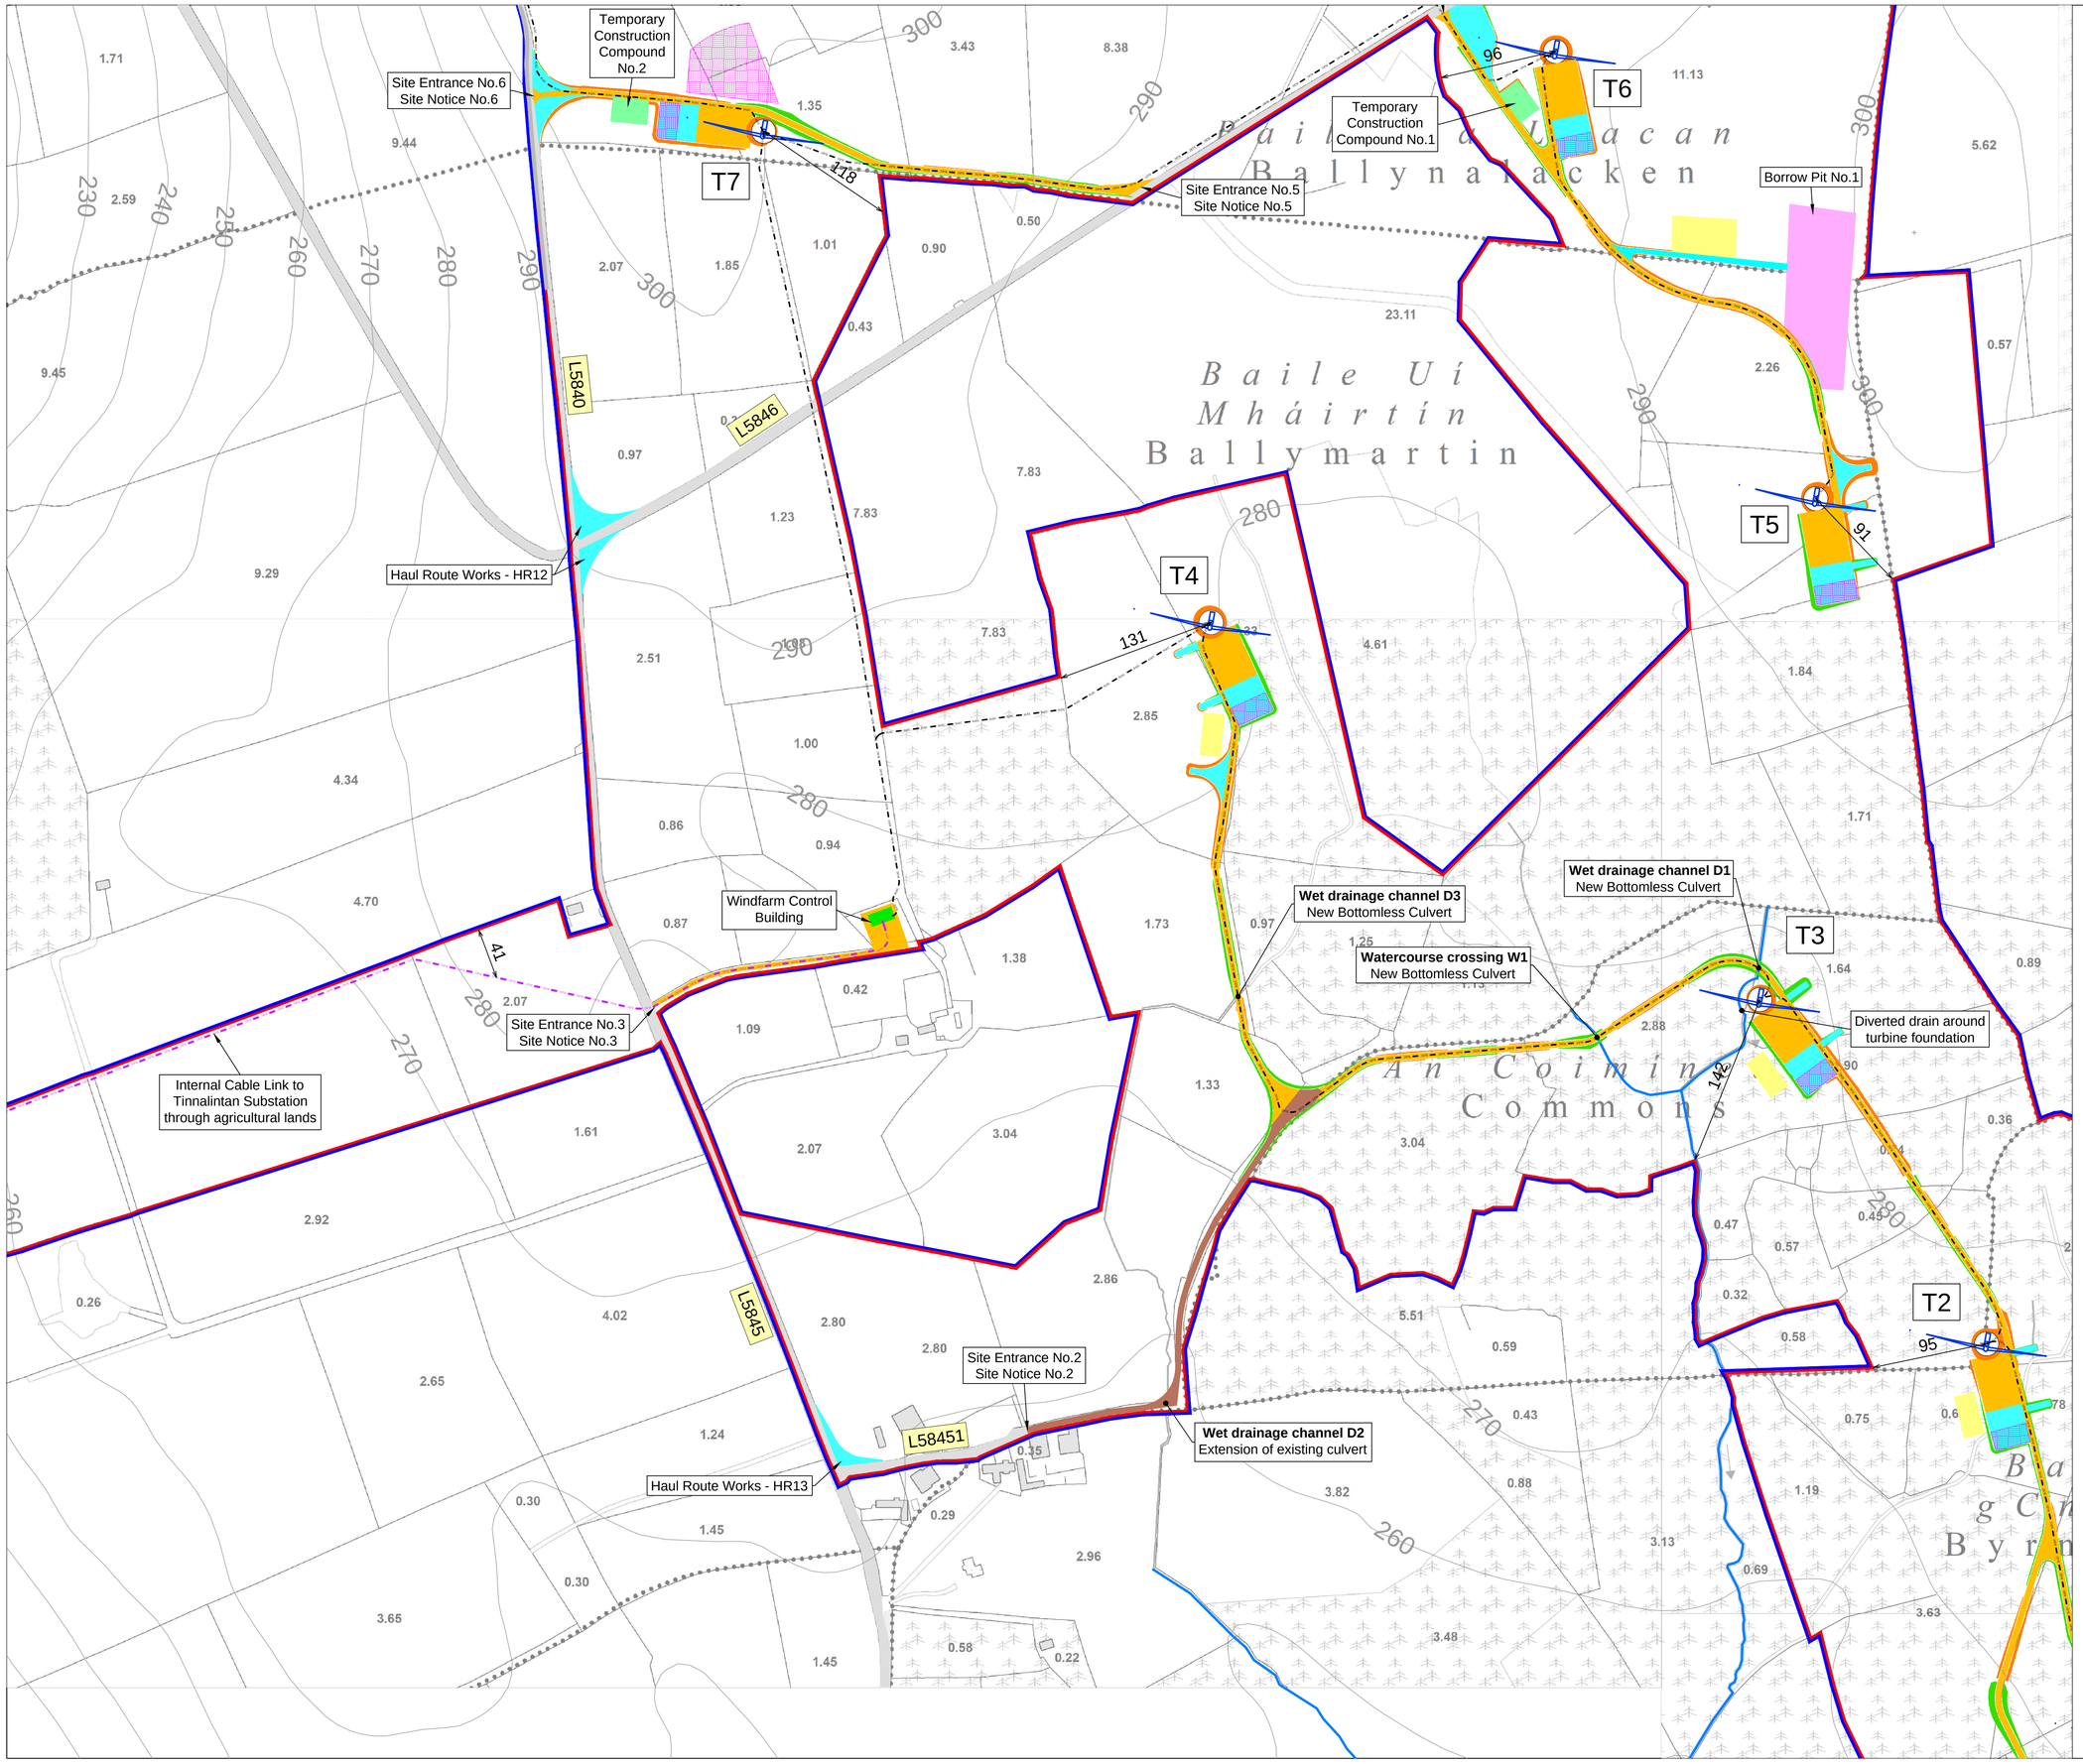

Legend

80	Distance in meters to the nearest Boundary
180	Contour line with elevation in meters

PROPOSED

	Site Boundary outlined in red
	Blue Line Boundary
	Cut Extent
	Fill Extent
	Turbine
	Turbine Foundation
	Hardstands and Roadways
	Internal Windfarm Cabling
	Long-Term Storage Berms for Overburden
	Borrow Pit
	Windfarm Control Building
	Internal Cable Link to Tinnalintan Substation
	Temporary Hardcore Area to be reinstated following turbine erection
	Temporary Deposition Areas for Overburden
	Temporary Construction Compound

EXISTING

	Watercourse
	Existing Track to be upgraded
	Public Road
L5840	Public Road Identification Number

N

Notes:
1. All dimensions in meters
2. Foundation cut and fill areas will be sloped at ratio of 1(v):1(h) in bedrock and 1(v):2(h) in overburden
3. Handstand and access roads cut and fill areas will be sloped at ratio of 1(v):1.5(h)
4. Maps Printed under Ordnance Survey Ireland Licence No. CYAL50415883 Copyright Ordnance Survey Ireland Government of Ireland OSI Sheet(s): 4408, 4409

Project:
Ballynalacken Windfarm

Drawing Title:
Site Layout Map 2 of 7

Drawing Number: BWF-05

Sheet Size:	Scale:
A1	1:2500
Drawn by: Conor Brett	Date produced: 24 February 2025

Conor Brett
Ecopower Limited
Zetec House, Purcellsinch IDA Business Park
Dublin Road, Kilkenny - R95 WV80

Landline - 056-7750140 (Ext 204)
Mobile - +353 (0)87-6531458

ECOPOWER