EXISTING GRASS VERGE

EXISTING ROAD EDGE

EXISTING HEDGE LINE

EXISTING WALL

Pumphouse

EXISTING HEDGE TO BE REALIGNED (35m). REFER TO DRAWING NO. BWF-38 FOR DETAILS.

90m SIGHTLINE

PROPOSED HARDCORE ENTRANCE ROAD

L5845

EXISTING HEDGE AND WALL TO BE REMOVED

2400

EXISTING GATES INCREASED TO 4.5m WIDE

EXISTING POST & WIRE FENCE

60m SIGHTLINE

EXISTING HEDGE LINE

EXISTING GRASS VERGE

EXISTING ROAD EDGE

EXISTING HEDGE LINE

EXISTING GRASS VERGE

EXISTING ROAD EDGE

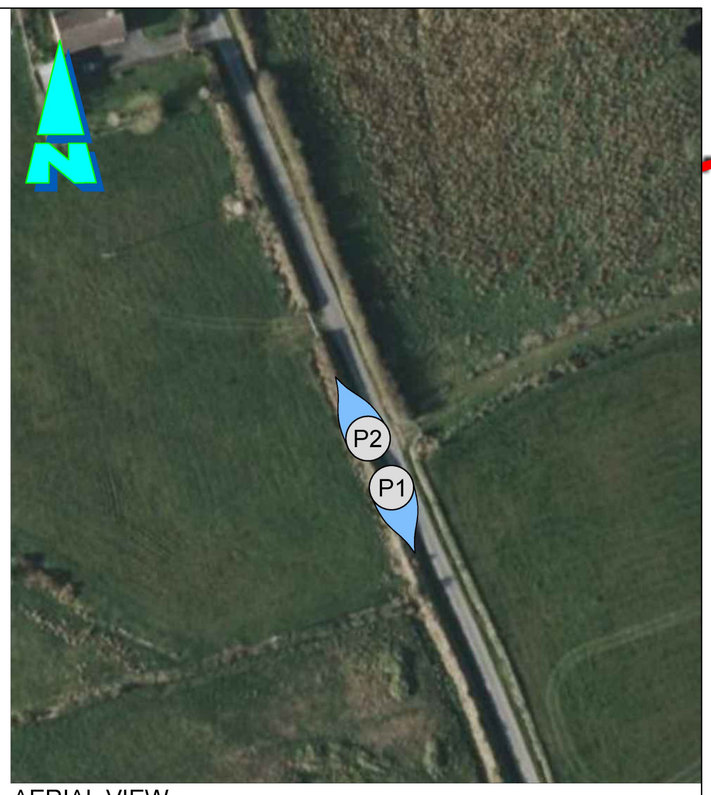

AERIAL VIEW

N.T.S.

PHOTO 1

PHOTO 2

POSITION OF PROPOSED REALIGNED HEDGEGROW TO BE RECONSTRUCTED WITH CLAY/STONE

EXISTING HEDGEGROW TO BE REALIGNED TO PROVIDE AN UNOBSTRUCTED LINE OF VISIBILITY

LINE OF SIGHT

RED LINE BOUNDARY

Maps Printed under Ordnance Survey Ireland Licence No.CYAL50415883
• • Ordnance Survey Ireland/Government of Ireland

OSI Sheet(s): 4408

Project: Ballynalacken Windfarm

Drawing Title: Site Entrance No.3

Drawing Number: BWF-29

Sheet Size:	Scale:
A1	1:250
Drawn by: Conor Brett	Date produced: 24 February 2025

Conor Brett
Ecopower Limited
Zetec House, Purcellsinch IDA Business Park
Dublin Road, Kilkenny - R95 WV80

Landline - 056-7750140 (Ext 204)
Mobile - +353 (0)87-6531458

ECOPOWER